


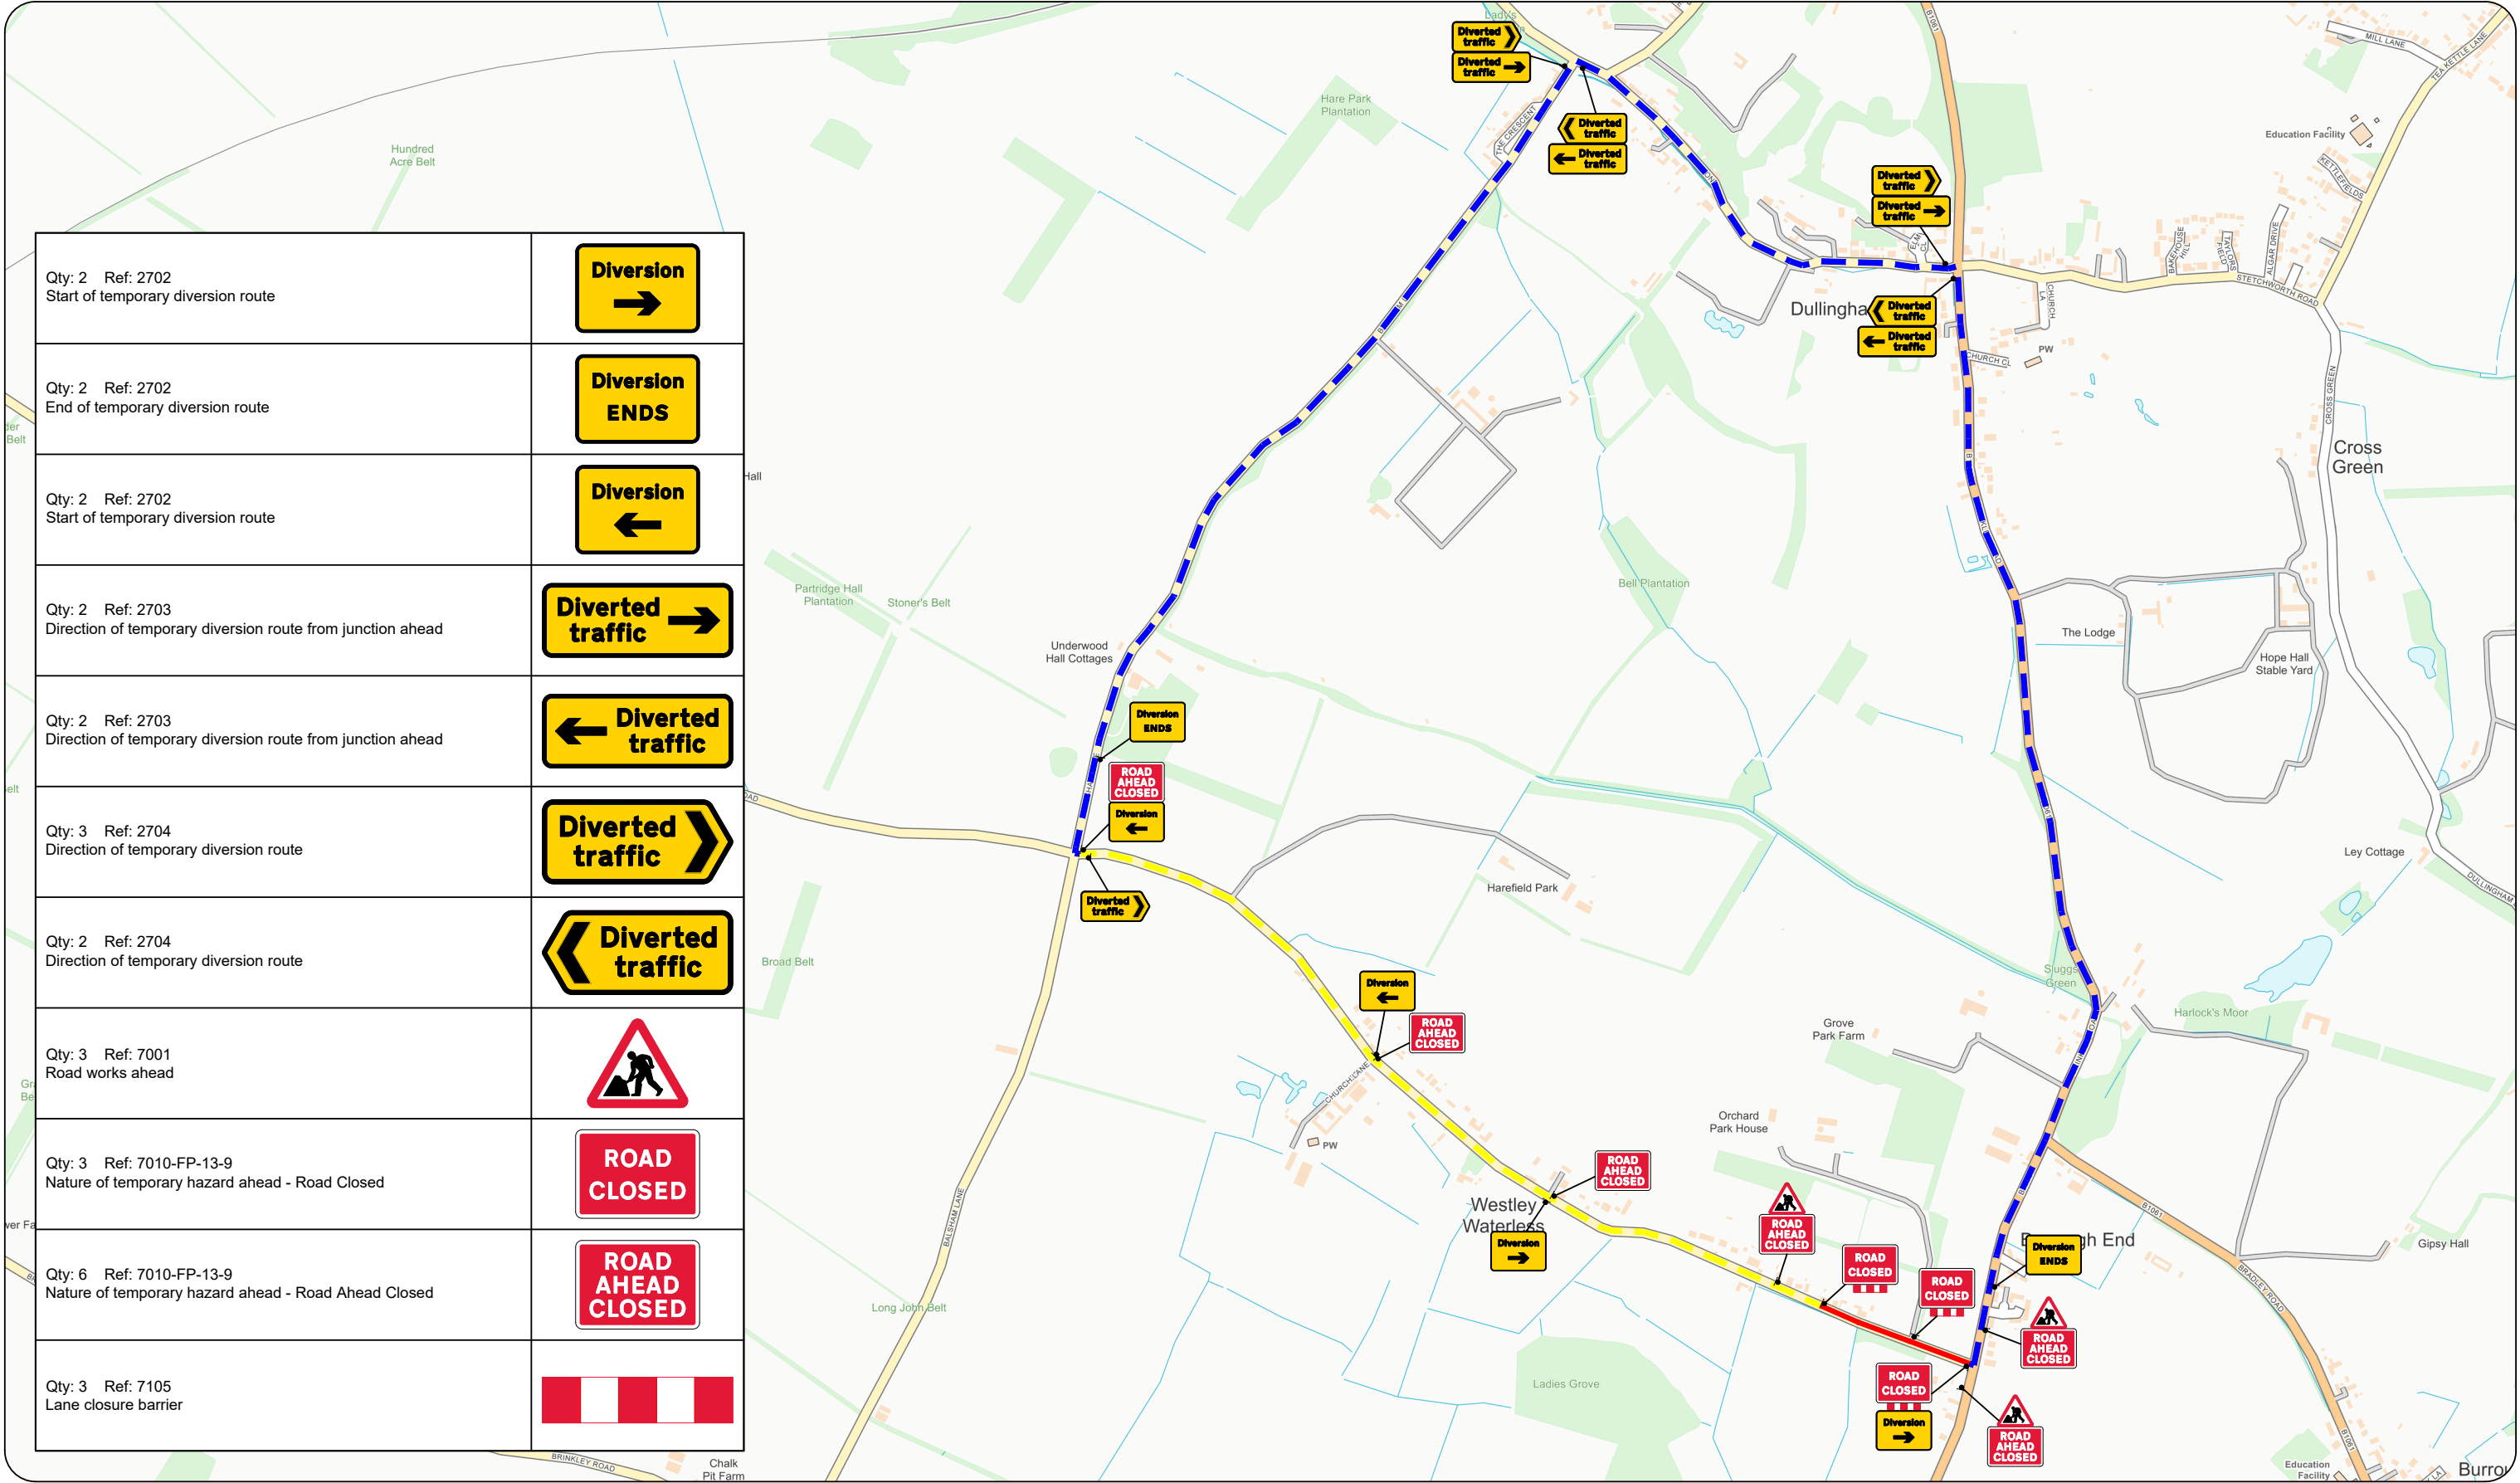

Qty: 2 Ref: 2702 Start of temporary diversion route	Diversion →
Qty: 2 Ref: 2702 End of temporary diversion route	Diversion ENDS
Qty: 2 Ref: 2702 Start of temporary diversion route	Diversion ←
Qty: 2 Ref: 2703 Direction of temporary diversion route from junction ahead	Diverted traffic →
Qty: 2 Ref: 2703 Direction of temporary diversion route from junction ahead	← Diverted traffic
Qty: 3 Ref: 2704 Direction of temporary diversion route	Diverted traffic →
Qty: 2 Ref: 2704 Direction of temporary diversion route	← Diverted traffic
Qty: 3 Ref: 7001 Road works ahead	
Qty: 3 Ref: 7010-FP-13-9 Nature of temporary hazard ahead - Road Closed	ROAD CLOSED
Qty: 6 Ref: 7010-FP-13-9 Nature of temporary hazard ahead - Road Ahead Closed	ROAD AHEAD CLOSED
Qty: 3 Ref: 7105 Lane closure barrier	

SITE: Burrough End, Burrough Green CB8 0RQ			
TITLE: ROAD CLOSURE & DIVERSION			
SCALE AT A3: AS SHOWN	DATE: 12/04/23	DRAWN: AB	CHECKED: LK
TRAFFIC SENSITIVE: N/A	DRAWING NO: TBF42242	REVISION: -	

CLIENT:

MILESTONE

INFRASTRUCTURE

MGroup

tbf

Traffic

The Lion Barn
Maitland Road
Needham Market
Suffolk
01449 490865

Notes:

A - Do not scale from this drawing
B - All temporary traffic management shall be in accordance with Chapter 8 of the Traffic Signs Manual 2009
C - All temporary traffic management shall be in accordance with the Traffic Signs Regulations and General Directions 2014
D - All temporary traffic management shall conform to the Safety at Street Works and Road Works Code of Practice 2013
E - All temporary traffic management sign locations are indicative and are subject to onsite approval from engineer

KEY

●

 Sign

●

 Traffic Cone

Road Closure

Access Only

Diversion Route

Diversion Route

Pedestrian Route

Diversion Route:
UNDERWOOD ROAD, BURROUGH GREEN > BALSHAM LANE, DULLINGHAM > STATION ROAD, DULLINGHAM > BRINKLEY ROAD, DULLINGHAM > BRINKLEY ROAD (B1052), BURROUGH GREEN & VICE VERSA